M:\CAD Files\Wildwood\1601021 MLK Jr. Park\Design\G3.dwg, G3, 9/18/2019 12:05:35 PM

.

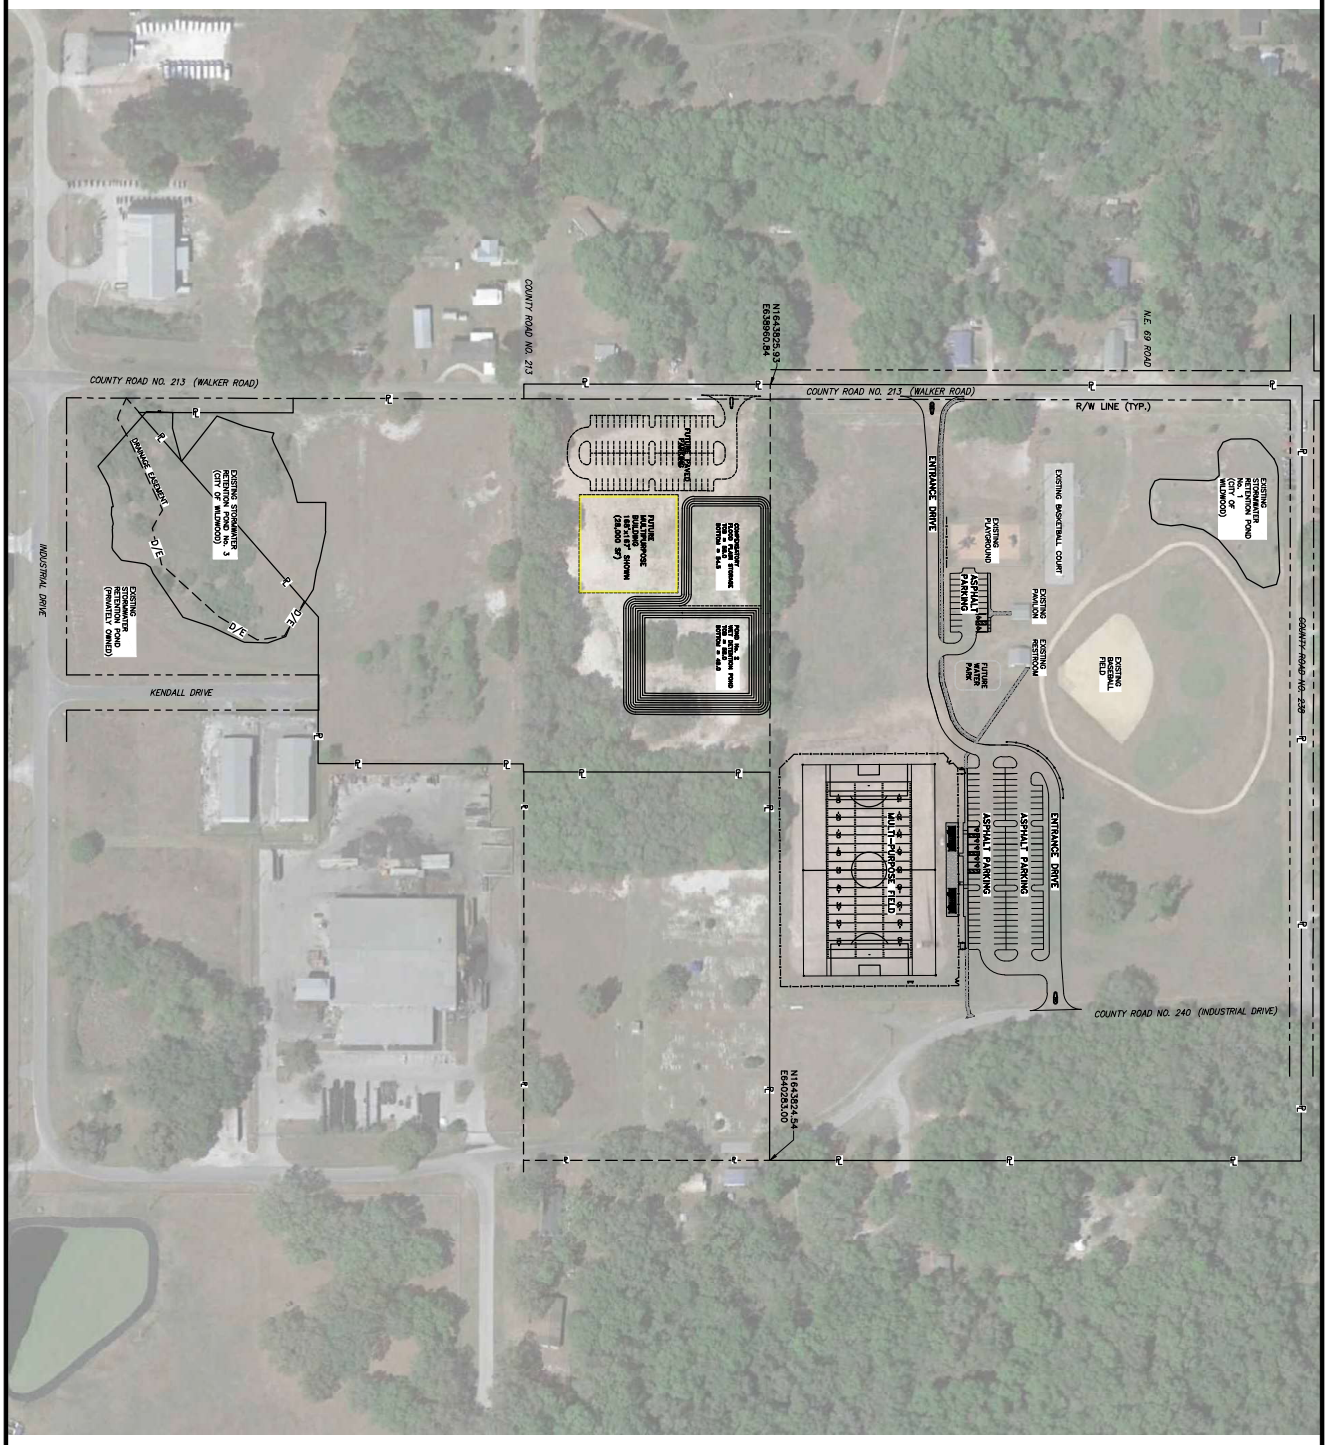

SCALE: 1" = 100'

N

JOB NO. 1601-02-1
SHEET NO. G3

CITY OF WILDWOOD
Martin Luther King Jr. Park Improvements Phase I
Aerial of Overall Site
Sumter County, Florida

MITTAUER & ASSOCIATES, INC.
CONSULTING ENGINEERS
580-1 Wells Road, Orange Park, Florida 32073
Tel. (904) 278-0030 Fax. (904) 278-0840 Florida CA No. 6569

DESG	MPT
DRWN	KDH
PROJ MGR.	DSH
DATE	08/29/19

1 INCH

NO	DATE	BY	REVISION DESCRIPTION